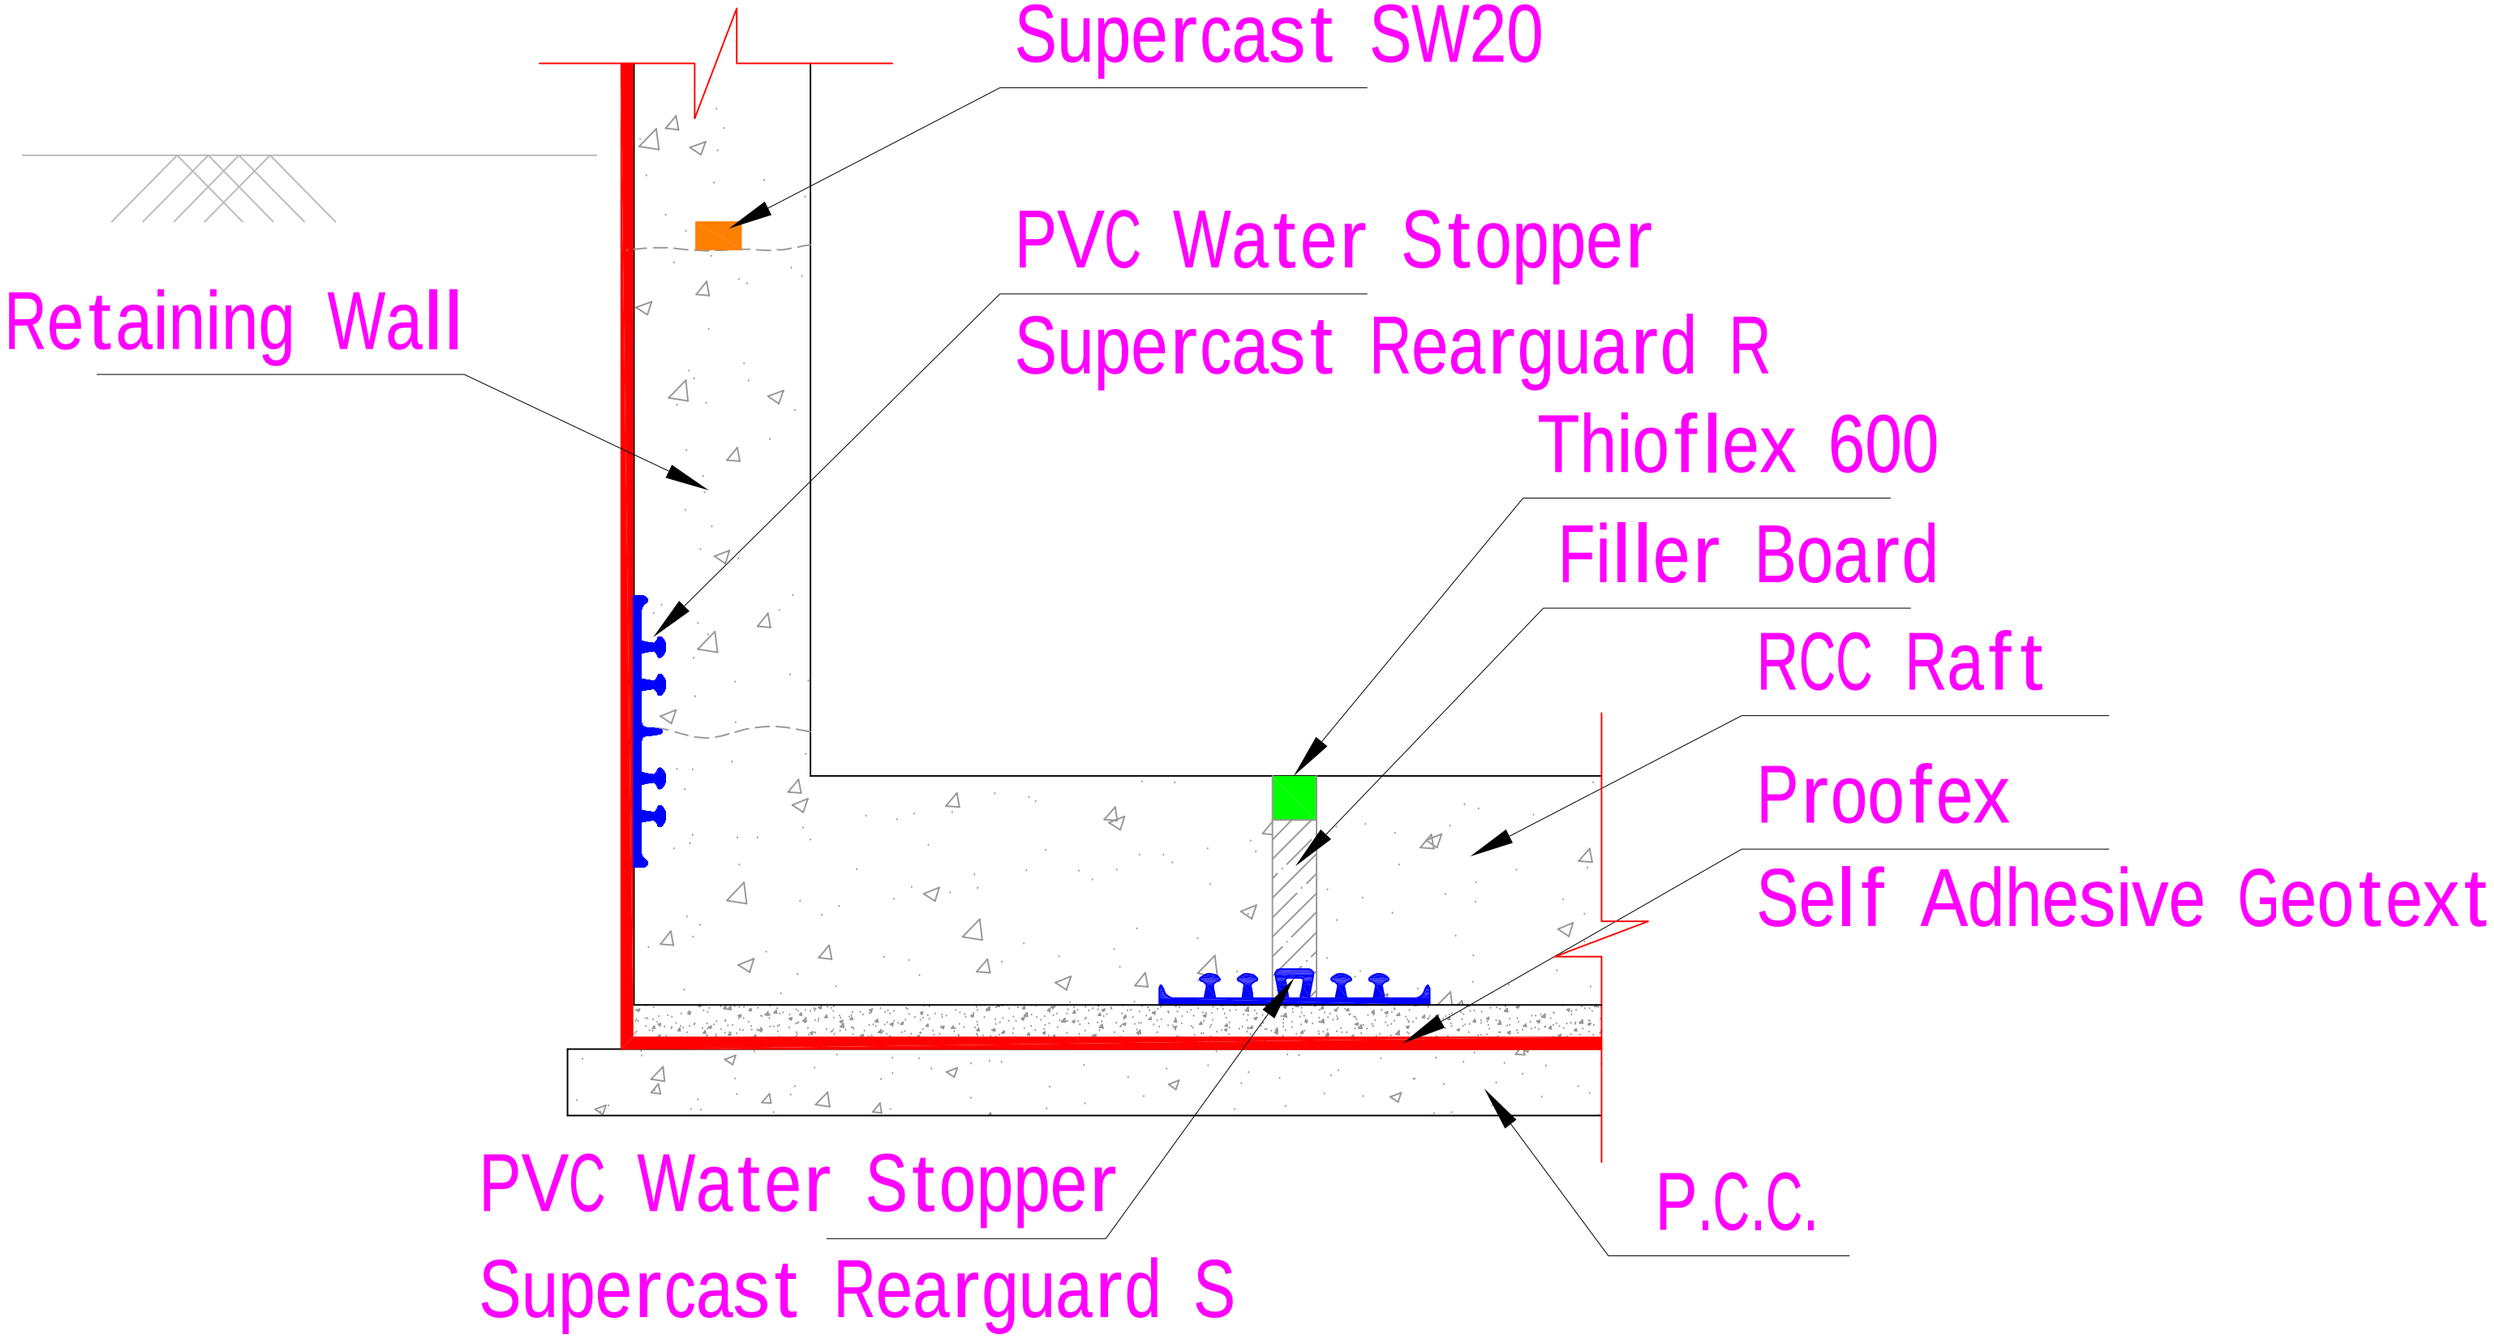
Supercast SW20
PVC Water Stopper
Supercast Rearguard R
Retaining Wall
Thioflex 600
Filler Board
RCC Raft
Proofex
Self Adhesive Geotext
PVC Water Stopper
Supercast Rearguard S
P.C.C.